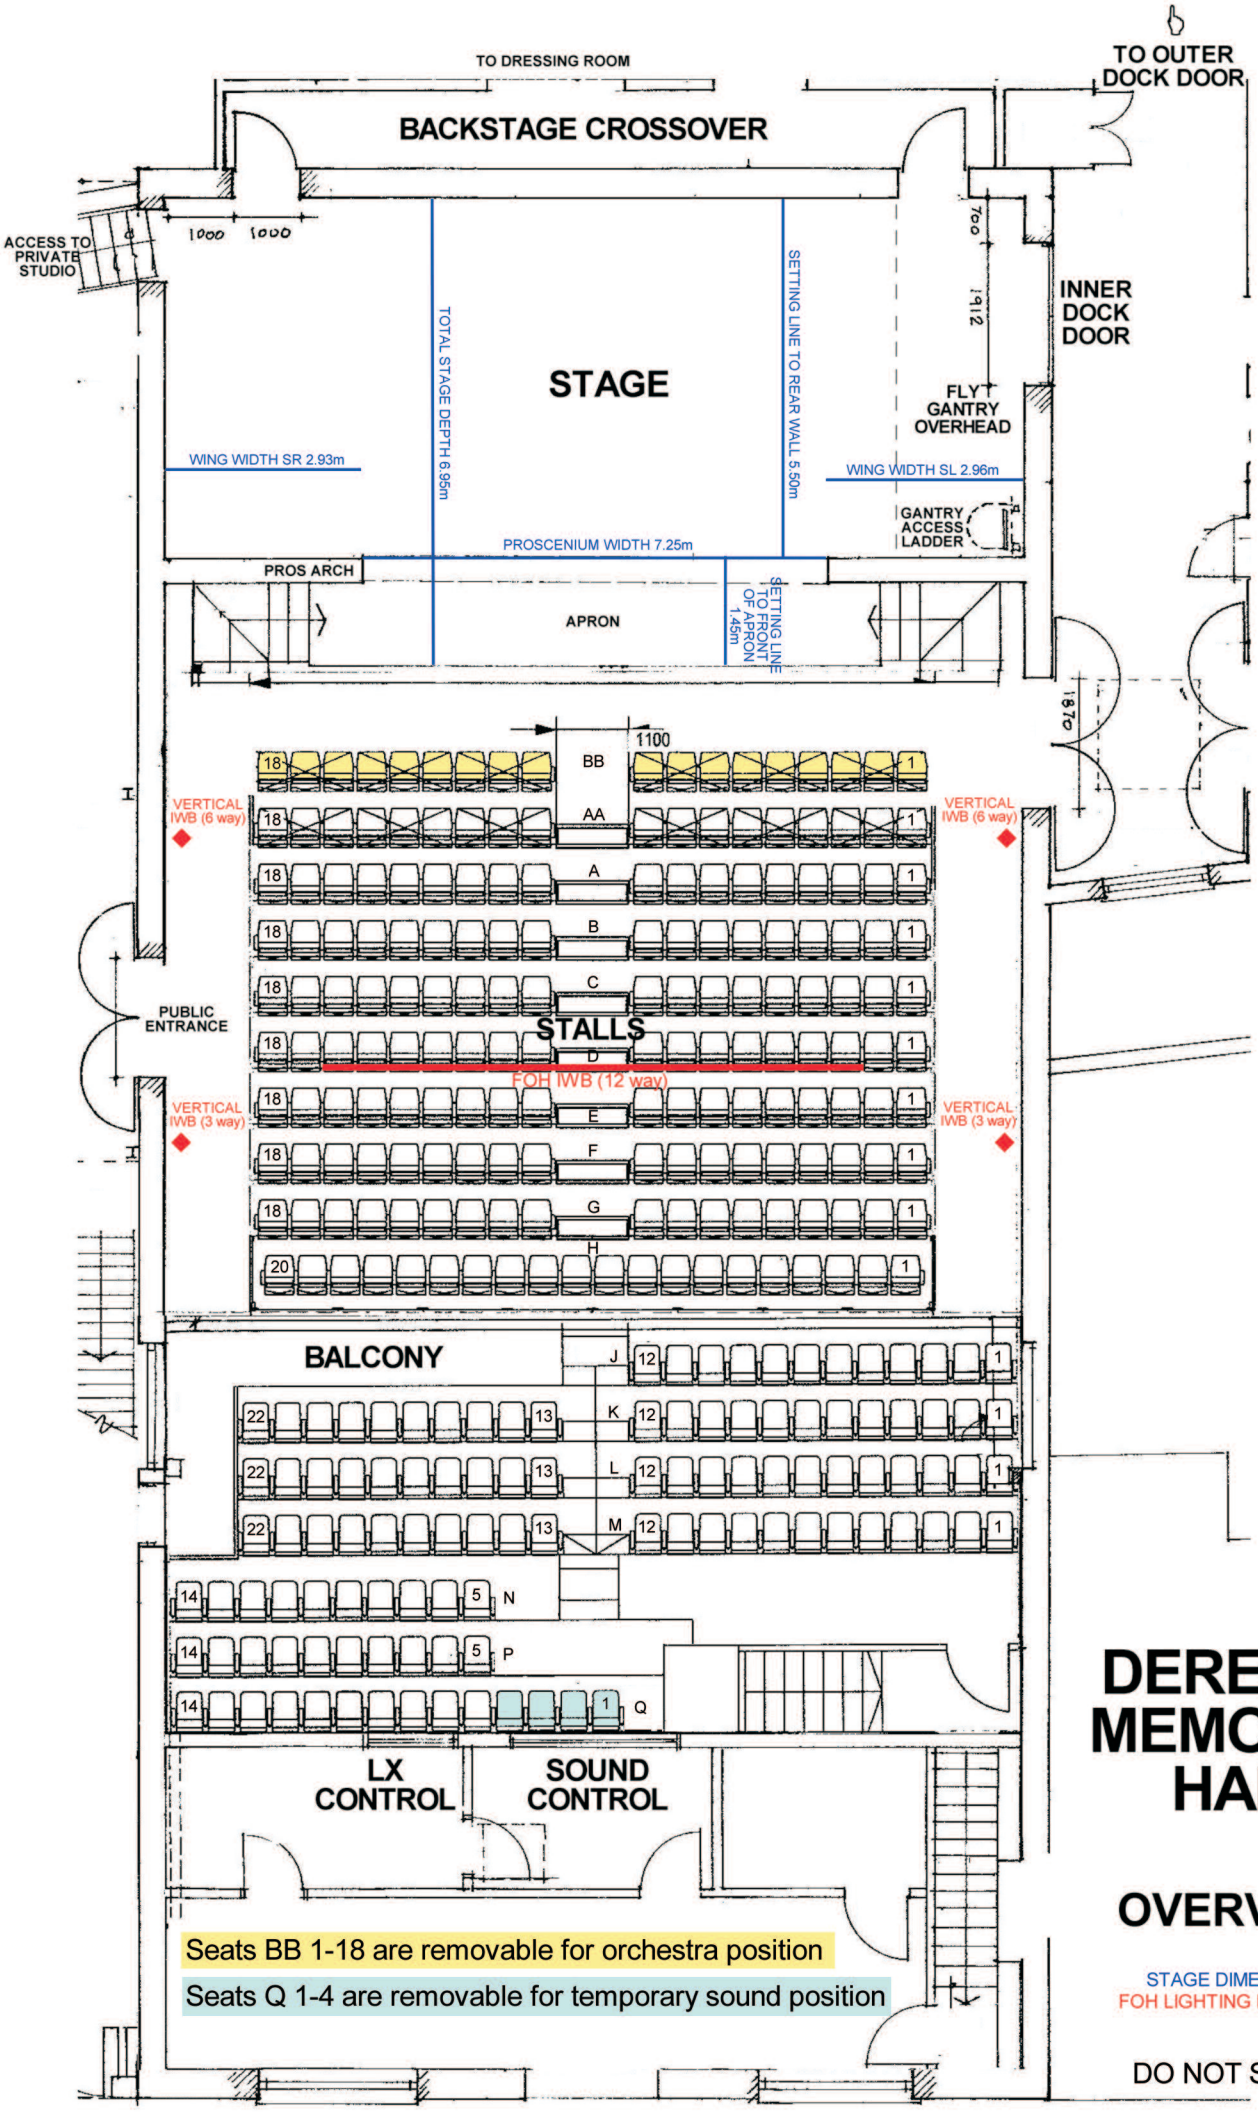
TO DRESSING ROOM
TO OUTER DOCK DOOR
BACKSTAGE CROSSOVER
ACCESS TO PRIVATE STUDIO
1000
1000
TOTAL STAGE DEPTH 6.95m
STAGE
SETTING LINE TO REAR WALL 5.50m
700
1912
INNER DOCK DOOR
FLY GANTRY OVERHEAD
WING WIDTH SR 2.93m
WING WIDTH SL 2.96m
GANTRY ACCESS LADDER
PROSCENIUM WIDTH 7.25m
PROS ARCH
APRON
SETTING LINE TO FRONT OF APRON 1.45m
1870
1100
BB
AA
A
B
C
D
E
F
G
H
18
20
1
VERTICAL IWB (6 way)
VERTICAL IWB (3 way)
PUBLIC ENTRANCE
STALLS
FOH IWB (12 way)
BALCONY
J
K
L
M
N
P
Q
12
13
22
14
5
LX CONTROL
SOUND CONTROL
Seats BB 1-18 are removable for orchestra position
Seats Q 1-4 are removable for temporary sound position
DEREHAM MEMORIAL HALL
OVERVIEW
STAGE DIMENSIONS
FOH LIGHTING POSITIONS
DO NOT SCALE